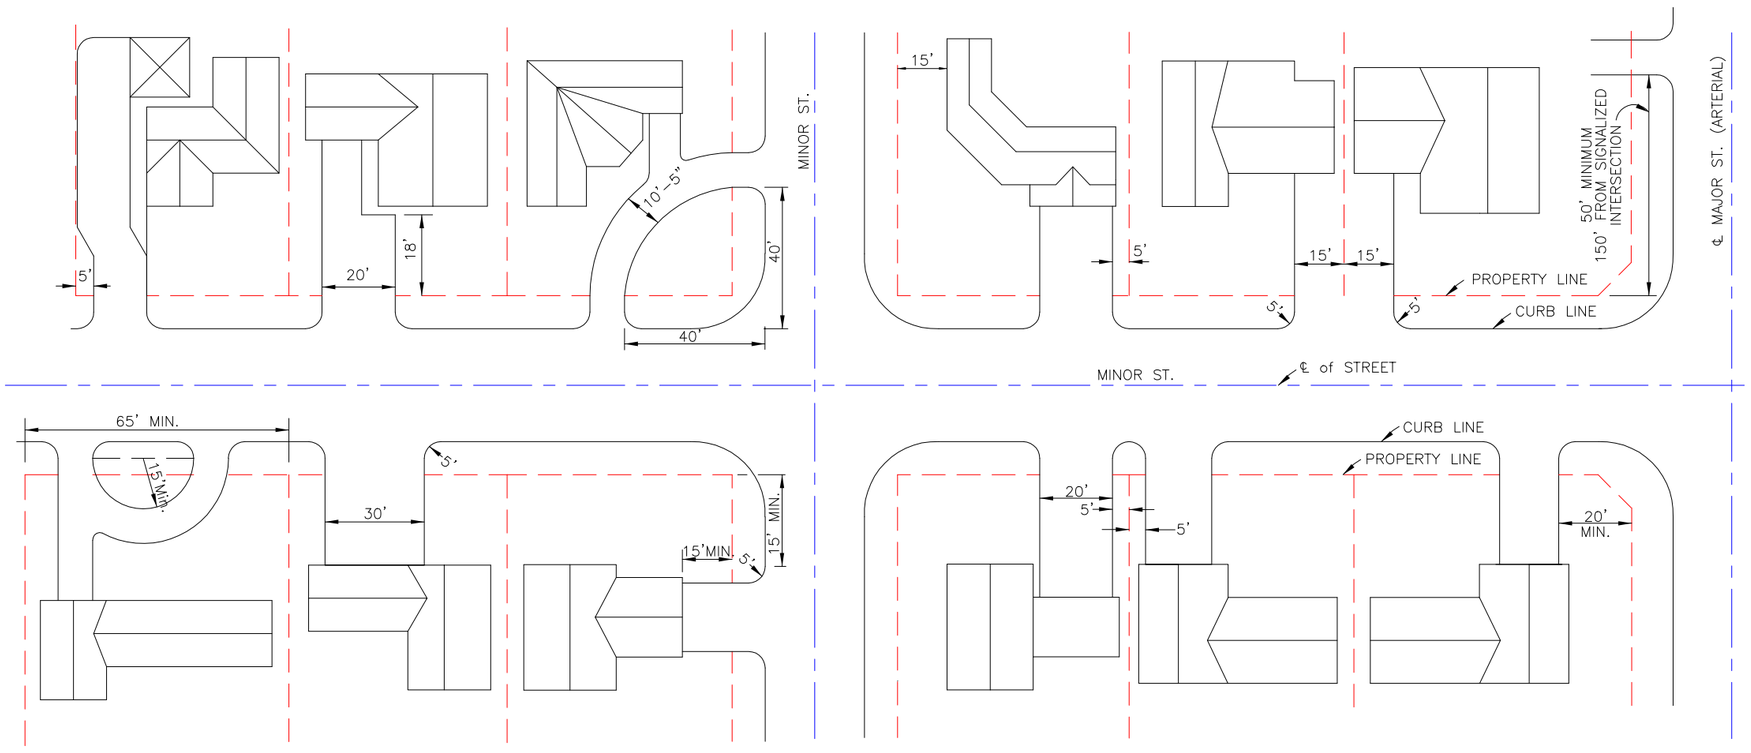

THE CITY OF ENID, OKLAHOMA

STANDARD CONCRETE DRIVEWAY

DATE	DRAWN BY	SCALE	PROJECT NO.
3/94	P.B.	NONE	
REVISIONS 10/95	DESIGNED BY	APPROVED BY R.H.	SHEET 3 OF 3

FILE